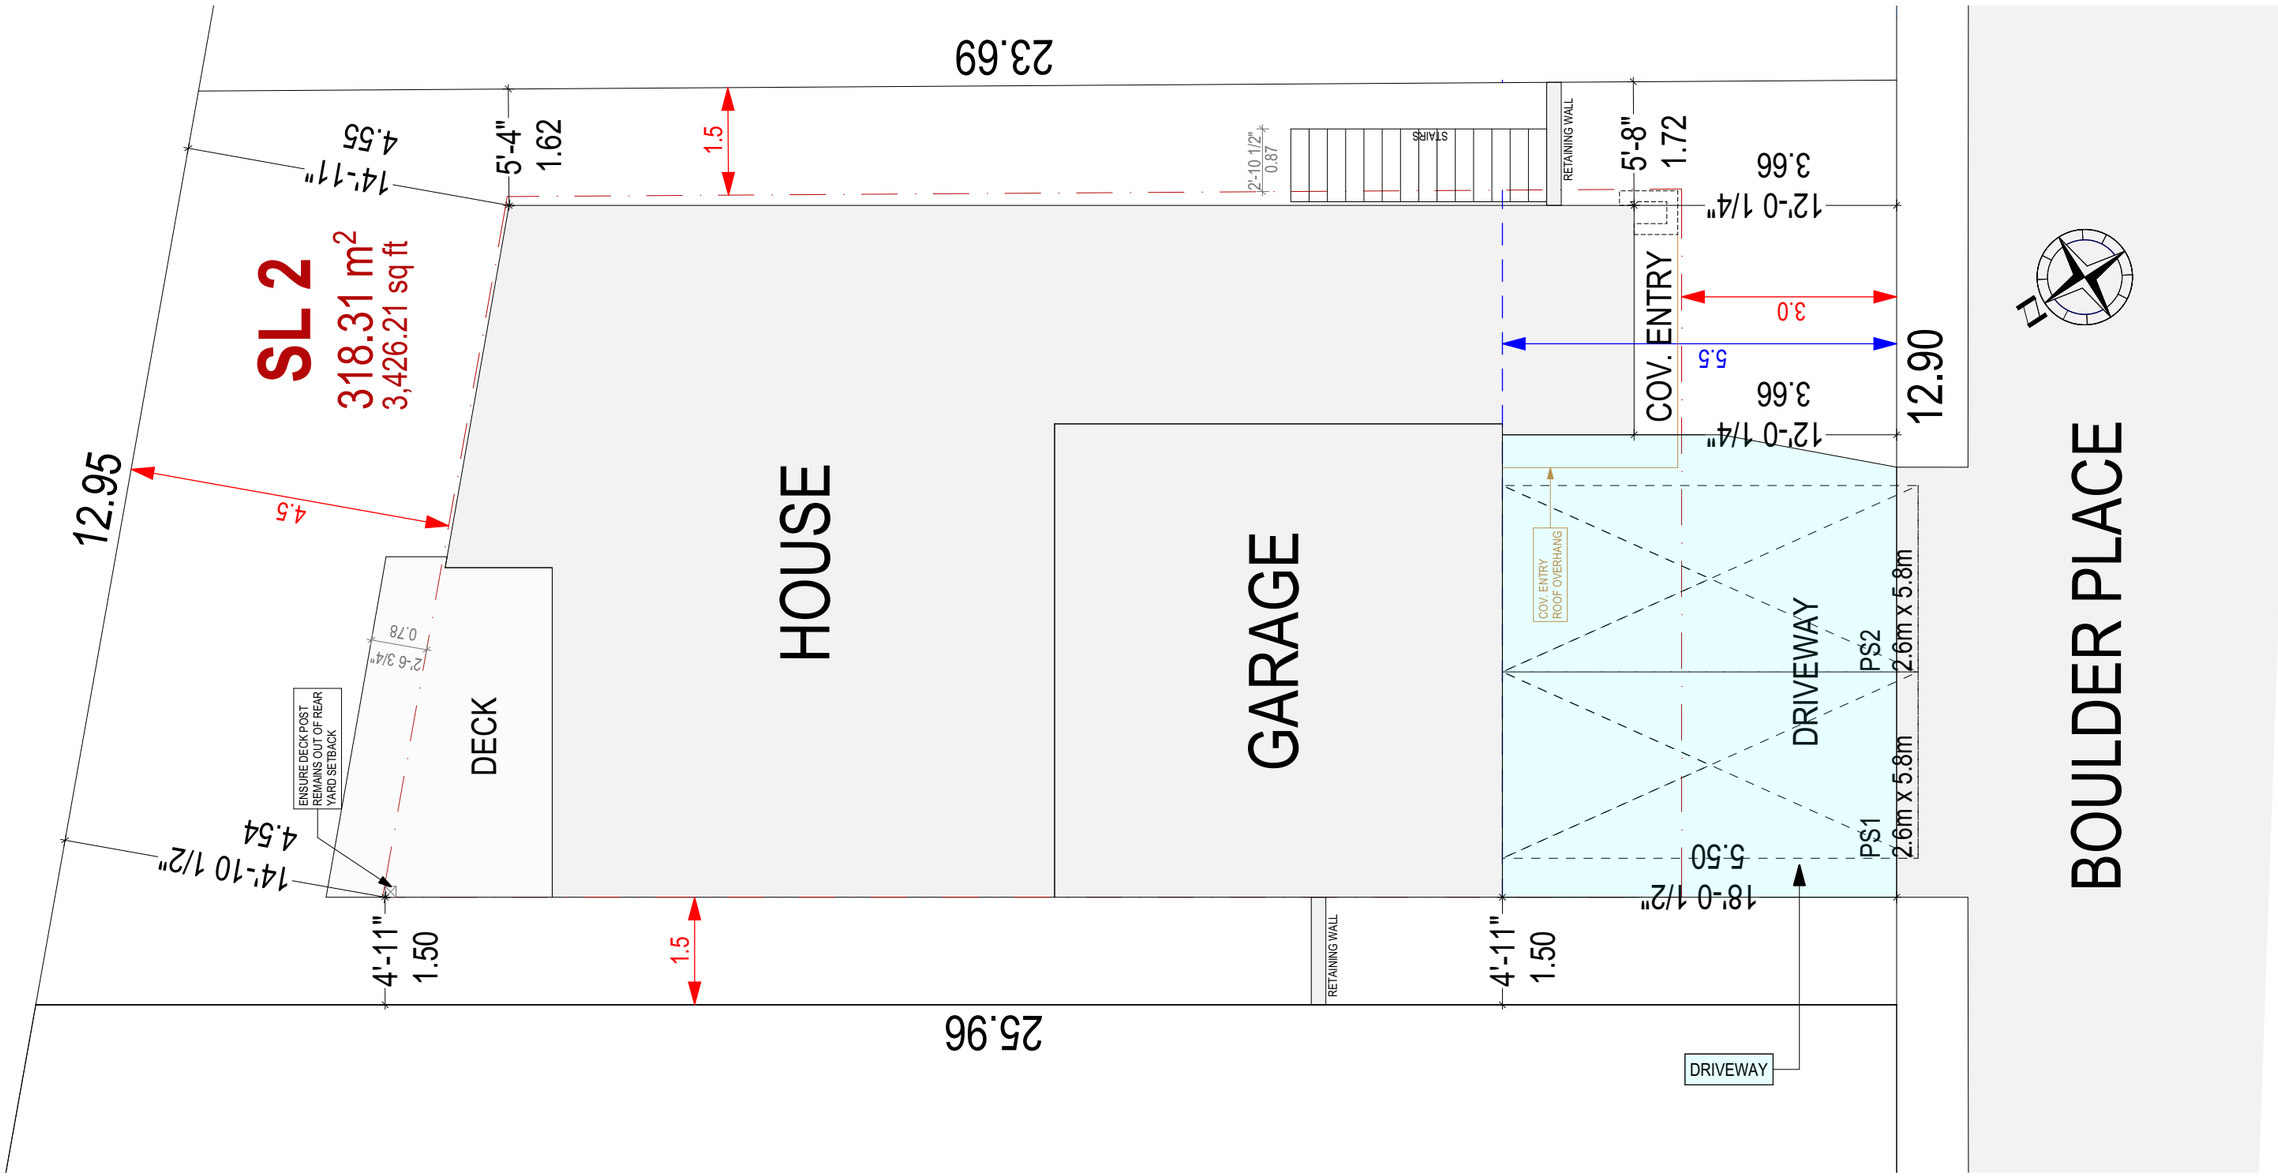

TITLE	PLAN TYPE
DRIVEWAY PLAN - NOT TO SCALE	PARKER, GARAGE ON LEFT

DATE	PROJECT NO.	PROJECT TITLE
16NOV22	1088	SL2, 776 BOULDER PLACE

BTH CONSTRUCTION LTD.
776 BOULDER PLACE
LOT 2 'PARKER'
LANGFORD, BC

© 2022 CARMA DESIGN GROUP INC.

CARMA
DESIGN GROUP